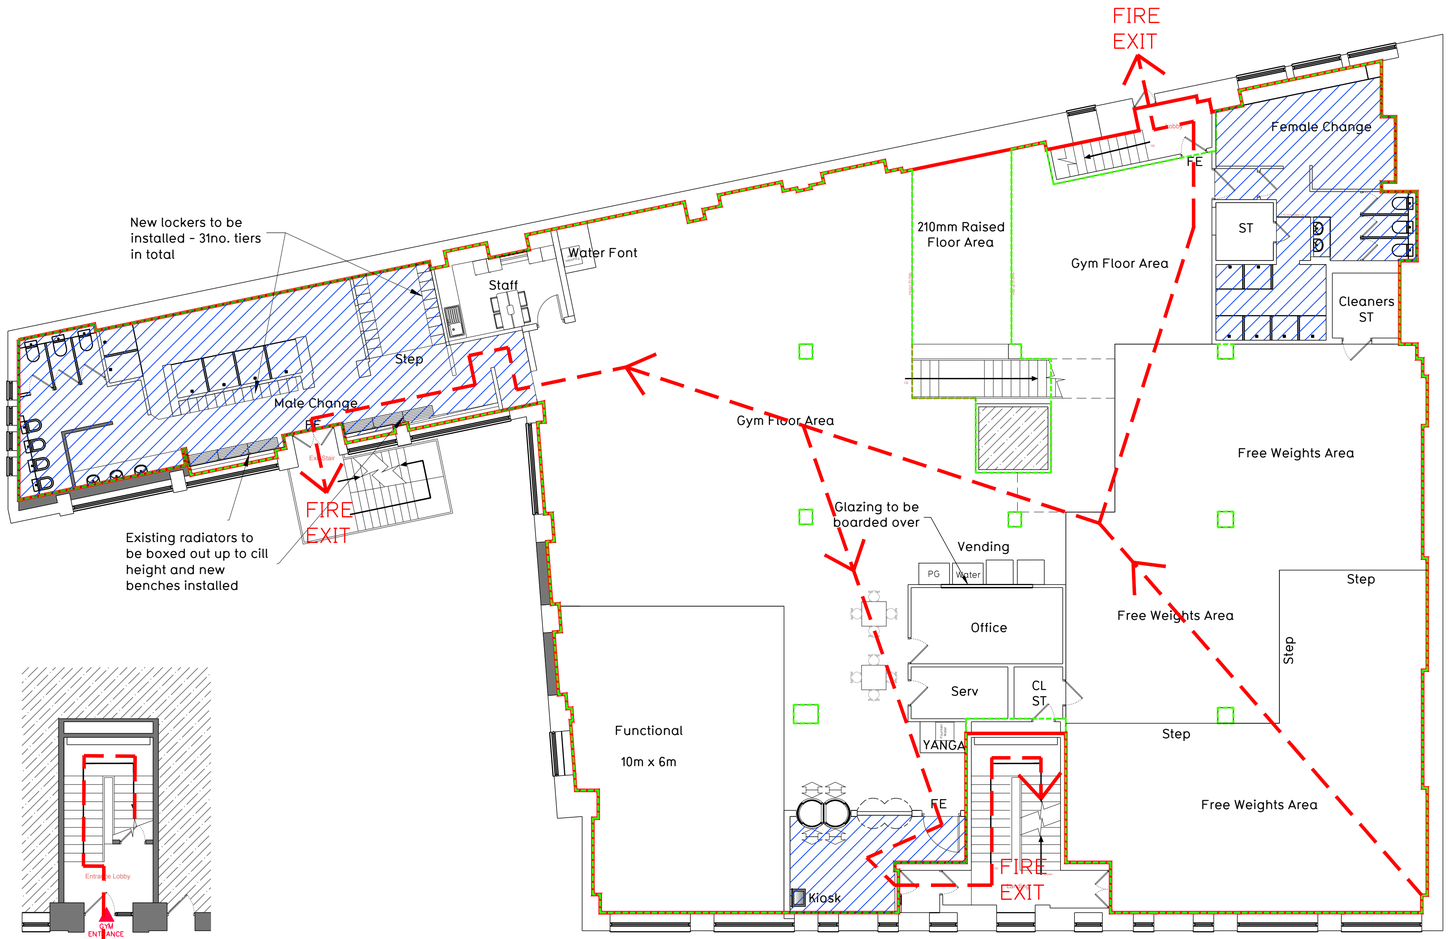

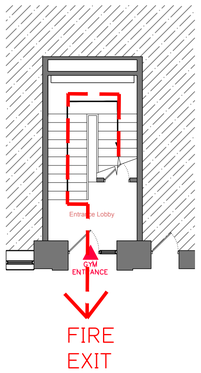

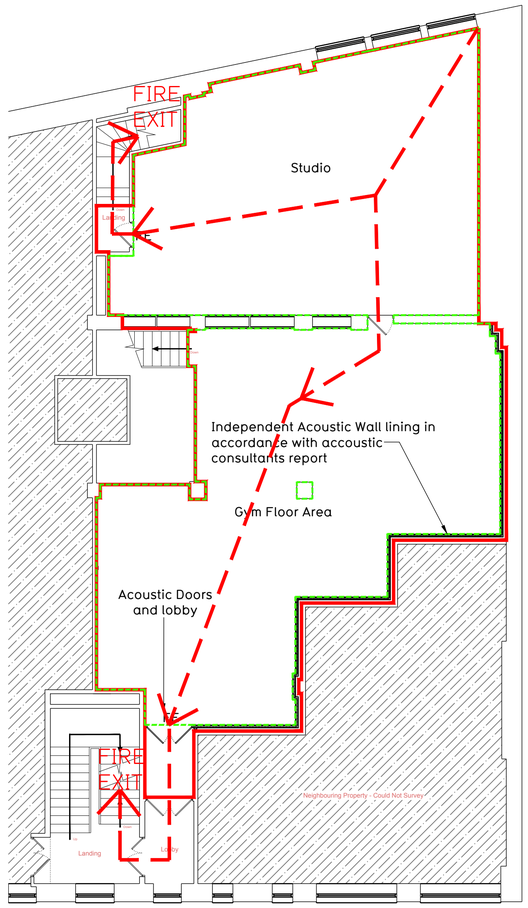

Rev	Date	Description	Drawn/ Checked

PROJECT TITLE		DRAWING TITLE	
Project Victoria, 12 Macklin Street, Holburn, London, WC2B 5NF		General Arrangement Plan	
DRAWN / CHECKED	DATE	SCALE	JOB No.	DRAWING No
GL	16.07.18	1:100@A1 / 1:200@A3	IA-PV-007	GA-002
DRAWING PURPOSE				Rev
Construction				D

PUREGYM

Pure Gym Ltd
Town Centre House
The Merrion Centre
Leeds
LS2 8LY

e: architecture@puregym.com
t: 0113 285 8787
w: www.puregym.com